GRAPHIC SCALE: 1/32" = 1'-0" 0 8" 16" 24" 32"
GRAPHIC SCALE: 1/16" = 1'-0" 0 16" 32" 48" 64"
GRAPHIC SCALE: 3/32" = 1'-0" 0 24" 48" 72" 96"
GRAPHIC SCALE: 1/8" = 1'-0" 0 32" 64" 96" 128"
GRAPHIC SCALE: 3/16" = 1'-0" 0 48" 96" 144" 192"
GRAPHIC SCALE: 1/4" = 1'-0" 0 64" 128" 192" 256"
GRAPHIC SCALE: 3/8" = 1'-0" 0 96" 192" 288" 384"
GRAPHIC SCALE: 1/2" = 1'-0" 0 128" 256" 384" 512"
GRAPHIC SCALE: 3/4" = 1'-0" 0 192" 384" 576" 768"
GRAPHIC SCALE: 1" = 1'-0" 0 256" 512" 768" 1024"

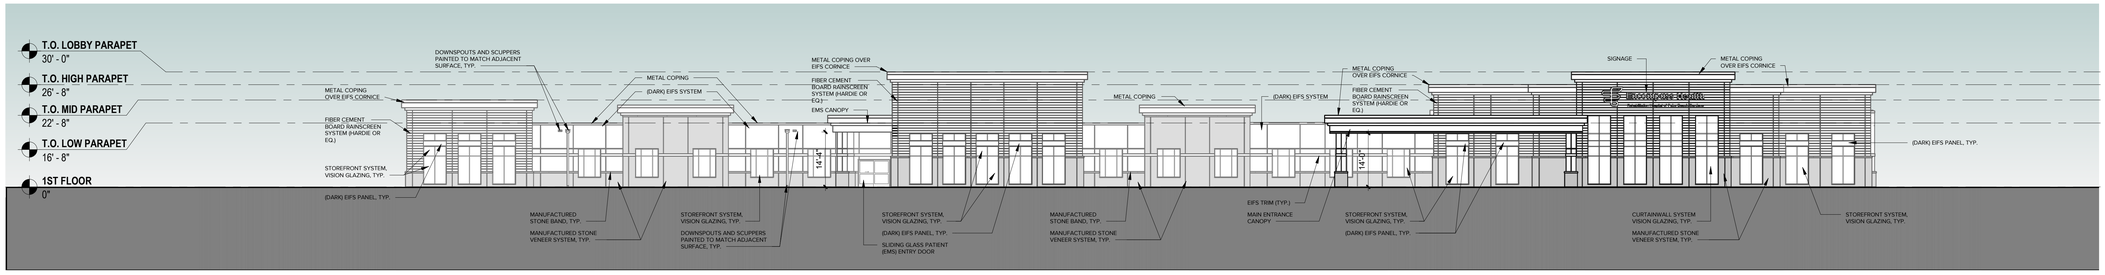

1 NORTH ELEVATION PHASE 1

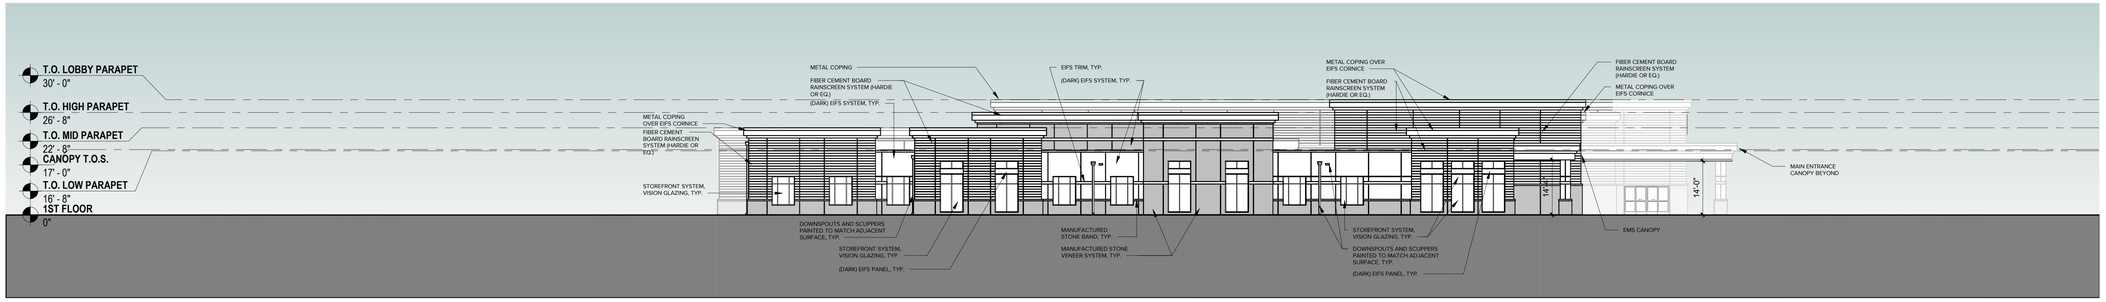

2 EAST ELEVATION PHASE 1

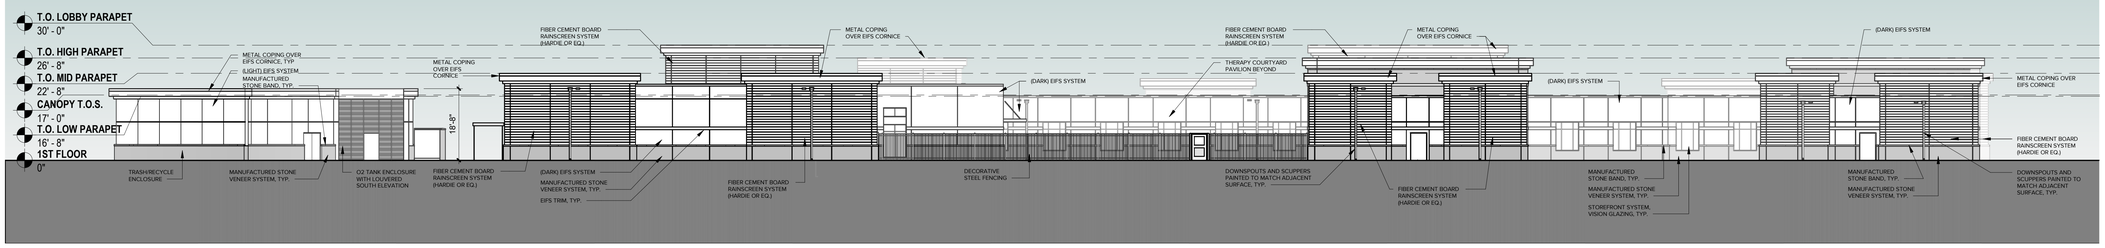

3 SOUTH ELEVATION PHASE 1

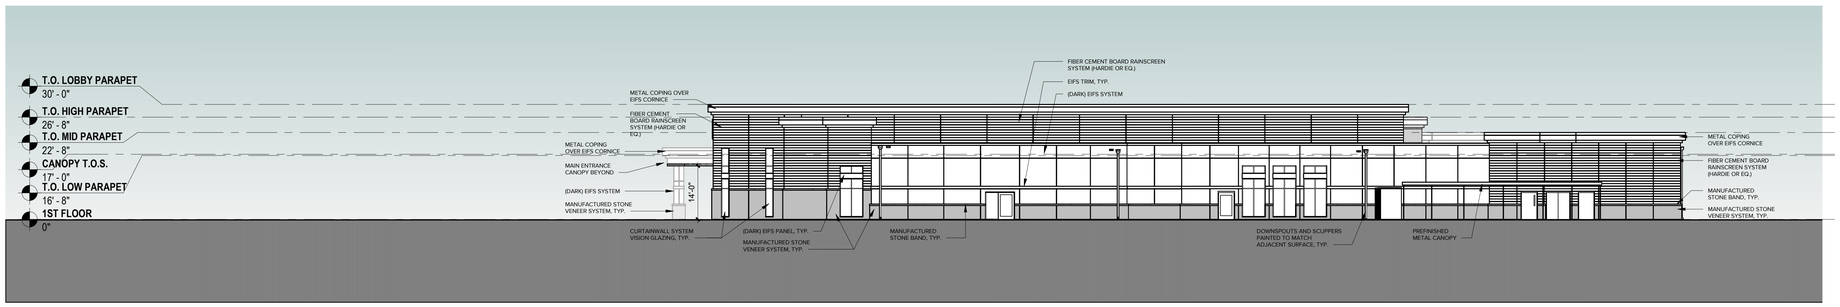

4 WEST ELEVATION PHASE 1

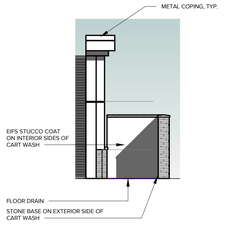

5 CART WASH ELEVATION

ESa
Earl Swensson Associates, Inc.
James Todd Robinson, Architect
1033 Demonbreun Street
Suite 800
Nashville, Tennessee 37203
615-329-9445
Firm License Number AAC001464

This drawing and the design shown is the property of the architect. The reproduction, copying or use of this drawing without their written consent is prohibited and any infringement will be subject to legal action.

© Earl Swensson Associates, Inc. 2020

Seals

NOT VALID FOR REGULATORY APPROVAL, PERMITTING OR CONSTRUCTION IF ARCHITECT'S SEAL IS NOT PRESENT.

Encompass Health

BALLEN ISLES ENCOMPASS HEALTH REHABILITATION HOSPITAL of PALM BEACH GARDENS

Palm Beach Gardens, FL

DOCUMENT CHANGES

Description	Date
PD SITE RESUBMITTAL	02/16/2022

Issue Description	SCHEMATIC DESIGN
Original Issue Date	05/10/2021
Project No	20120.00
Drawn By MP	Checked By MP

Drawing Title

ELEVATIONS - PHASE 1

Sheet Number

02

2/16/2022 5:38:18 PM BIM 360://20120.00 - Encompass Rehabilitation Hospital Palm Beach Gardens/20120(0) Encompass Palm Beach Gardens_r21