PHASE 1 - VIEW OF THE MAIN ENTRANCE FROM THE NORTH

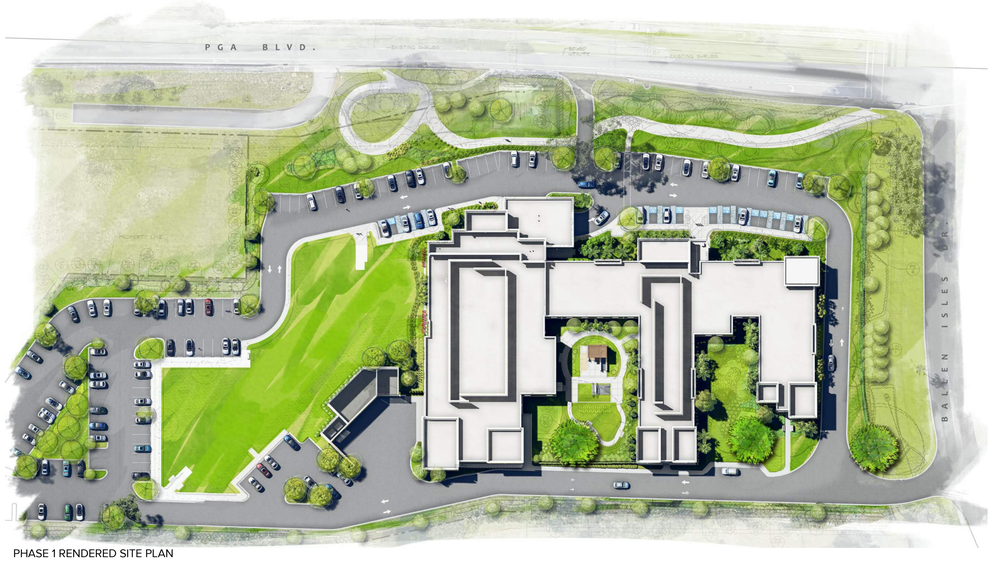

PHASE 1 RENDERED SITE PLAN

PHASE 1 - VIEW FROM THE NORTHEAST

PHASE 1 - VIEW FROM THE NORTHWEST

PHASE 1 - VIEW FROM THE SOUTHEAST

PHASE 1 - VIEW FROM THE SOUTHWEST

GRAPHIC SCALE: 1/32" = 1'-0" 0 8" 16" 24" 32"
GRAPHIC SCALE: 1/16" = 1'-0" 0 16" 32" 48" 64"
GRAPHIC SCALE: 3/32" = 1'-0" 0 24" 48" 72" 96"
GRAPHIC SCALE: 1/8" = 1'-0" 0 48" 96" 144" 192"
GRAPHIC SCALE: 3/16" = 1'-0" 0 96" 192" 288" 384"
GRAPHIC SCALE: 1/4" = 1'-0" 0 192" 384" 576" 768"
GRAPHIC SCALE: 3/8" = 1'-0" 0 384" 768" 1152" 1536"
GRAPHIC SCALE: 1/2" = 1'-0" 0 768" 1536" 2304" 3072"
GRAPHIC SCALE: 3/4" = 1'-0" 0 1536" 3072" 4608" 6144"
GRAPHIC SCALE: 1" = 1'-0" 0 3072" 6144" 9216" 12288"

2/15/2022 5:38:55 PM BIM 360://20120.00 - Encompass Rehabilitation Hospital Palm Beach Gardens/20120D_Encompass Palm Beach Gardens_r21

ESa
Earl Swensson Associates, Inc.
James Todd Robinson, Architect
1033 Demonbreun Street
Suite 800
Nashville, Tennessee 37203
615-329-9445
Firm License Number AAC001464

This drawing and the design shown is the property of the architect. The reproduction, copying or use of this drawing without their written consent is prohibited and any infringement will be subject to legal action.
© Earl Swensson Associates, Inc. 2020

Seals

NOT VALID FOR REGULATORY APPROVAL, PERMITTING OR CONSTRUCTION IF ARCHITECT'S SEAL IS NOT PRESENT.

Encompass Health

BALLEN ISLES
ENCOMPASS HEALTH REHABILITATION HOSPITAL of PALM BEACH GARDENS
Palm Beach Gardens, FL

DOCUMENT CHANGES

Description	Date

Issue Description	
Original Issue Date	09/14/2021
Project No	20120.00
Drawn By MP	Checked By MP

Drawing Title

PERSPECTIVE VIEWS PHASE 1

Sheet Number

04A